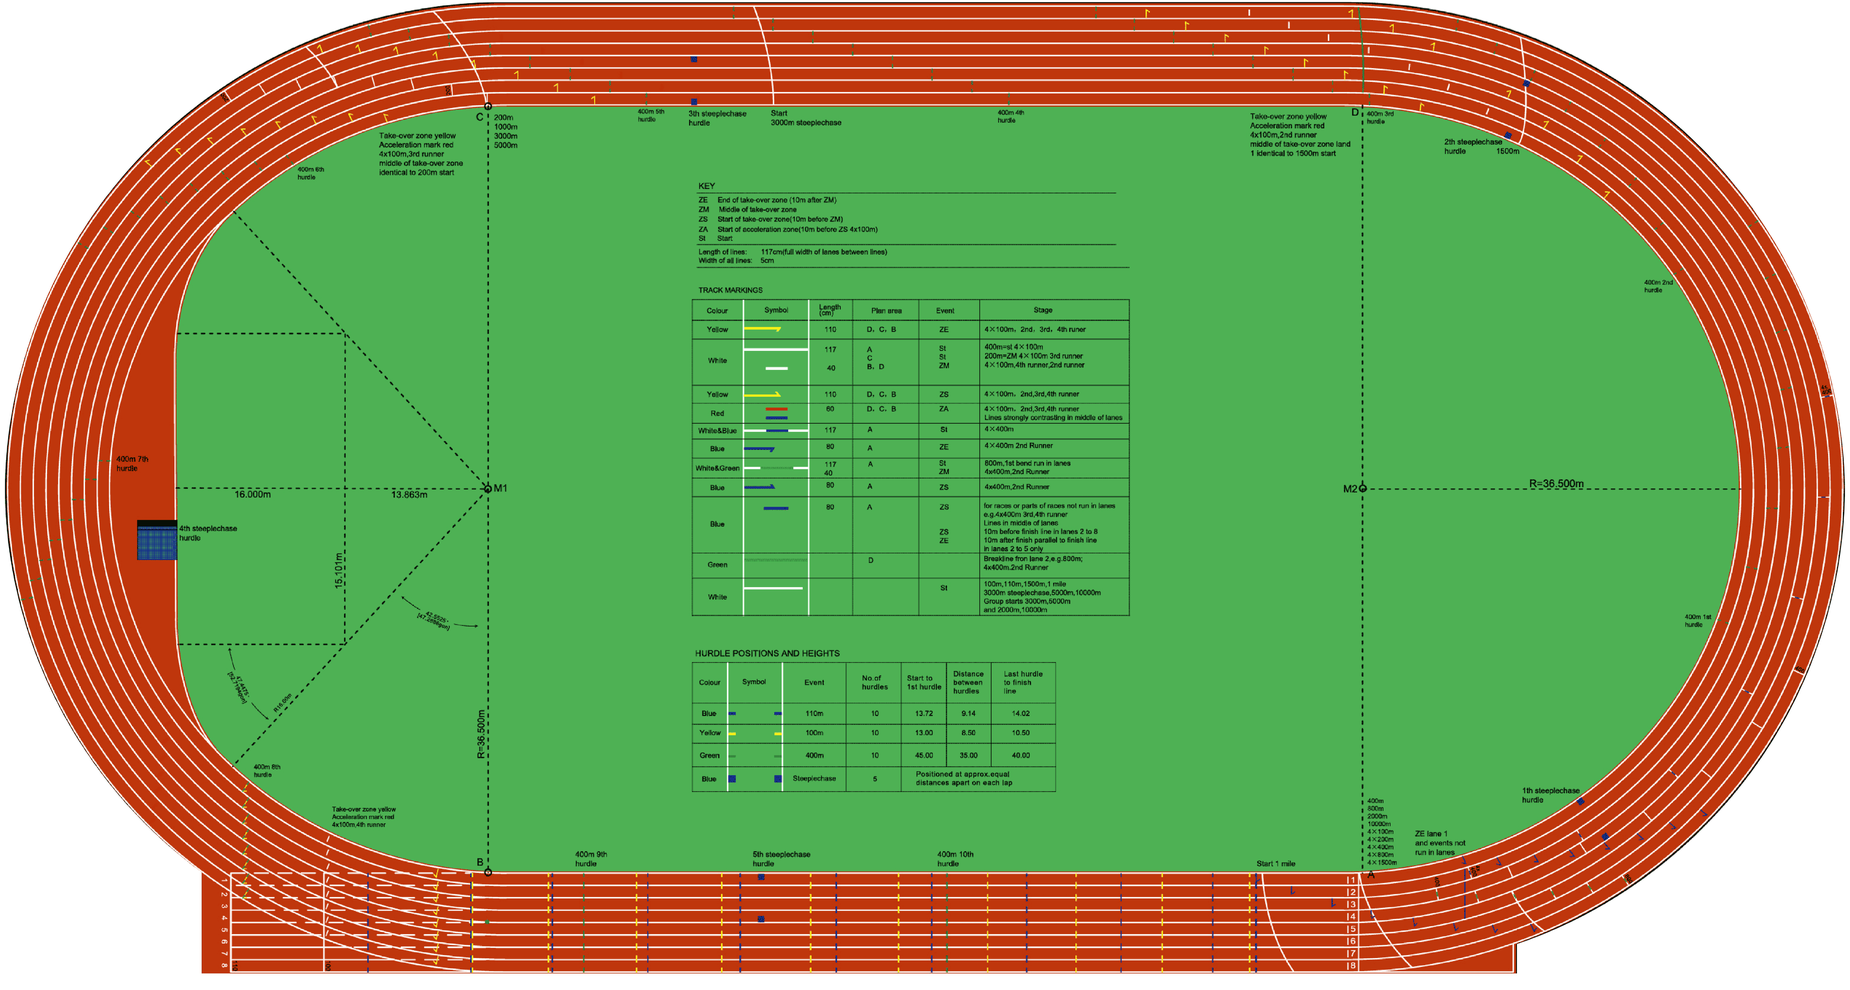

KEY

ZE End of take-over zone (10m after ZM)
ZM Middle of take-over zone
ZS Start of take-over zone(10m before ZM)
ZA Start of accoleration zone(10m before ZS 4x100m)
St Start

Length of lines: 117cm(full width of lanes between lines)
Width of all lines: 5cm

TRACK MARKINGS

Colour	Symbol	Length (cm)	Plan area	Event	Stage
Yellow		110	D、C、B	ZE	4×100m、2nd、3rd、4th runer
White		117 40	A C B、D	St St ZM	400m=sl 4×100m 200m=ZM 4×100m 3nd runner 4×100m,4th runner,2nd runner
Yellow		110	D、C、B	ZS	4×100m、2nd,3rd,4th runner
Red		60	D、C、B	ZA	4×100m、2nd,3rd,4th runner Lines strongly contrasting in middle of lanes
White&Blue		117	A	St	4×400m
Blue		80	A	ZE	4×400m 2nd Runner
White&Green		117 40	A	St ZM	800m,1st bend run in lanes 4x400m,2nd Runner
Blue		80	A	ZS	4x400m,2nd Runner
Blue		80	A	ZS ZS ZE	for races or parts of races not run in lanes e.g.4x400m 3rd,4th runner Lines in middle of lanes 10m before finish line in lanes 2 to 8 10m after finish parallel to finish line in lanes 2 to 5 only
Green			D		Breakline from lane 2,e.g.800m; 4x400m,2nd Runner
White				St	100m,110m,1500m,1 mile 3000m steeplechase,5000m,10000m Group starts 3000m,5000m and 2000m,10000m

HURDLE POSITIONS AND HEIGHTS

Colour	Symbol	Event	No.of hurdles	Start to 1st hurdle	Distance between hurdles	Last hurdle to finish line
Blue		110m	10	13.72	9.14	14.02
Yellow		100m	10	13.00	8.50	10.50
Green		400m	10	45.00	35.00	40.00
Blue		Steeplechase	5	Positioned at approx.equal distances apart on each lap		

TLORIS ATLETSKIH TEKAŠKIH STEZ - PRIKAZ ČRTANJA POSAMEZNIH PANOG PO IAAF STANDARDIH

±0,00=178,90mNMV

m= cca 1:200

STUDIO ARENA d.o.o
projektiranje in inženiring
Celovška 201, 1000 Ljubljana

investitor: Agencija za šport Novo mesto
Kettejev drevored 2, 8000 Novo mesto
objekt: Prenova atletskih stez v športnem parku
Portoval v Novem mestu
vrsta projektne dokumentacije: PZI
vrsta načrta: 1-ARHITEKTURA
načrt: TLORIS ATLETSKIH STEZ
PRIKAZ ČRTANJA POSAMEZNIH PANOG PO IAAF STANDARDIH

odgovorni vodja projekta: Jaka Napotnik u.d.i.a.
odgovorni projektant: Jaka Napotnik u.d.i.a.
ZAPS A - 1500
projektant: Petar Bulatović arh.
Aleksandar Bulatović g.t.

datum: nov 2012 merilo: 1:200 št.lista: 08
št projekta: 2012/11-01 št načrta: 2012/11-01